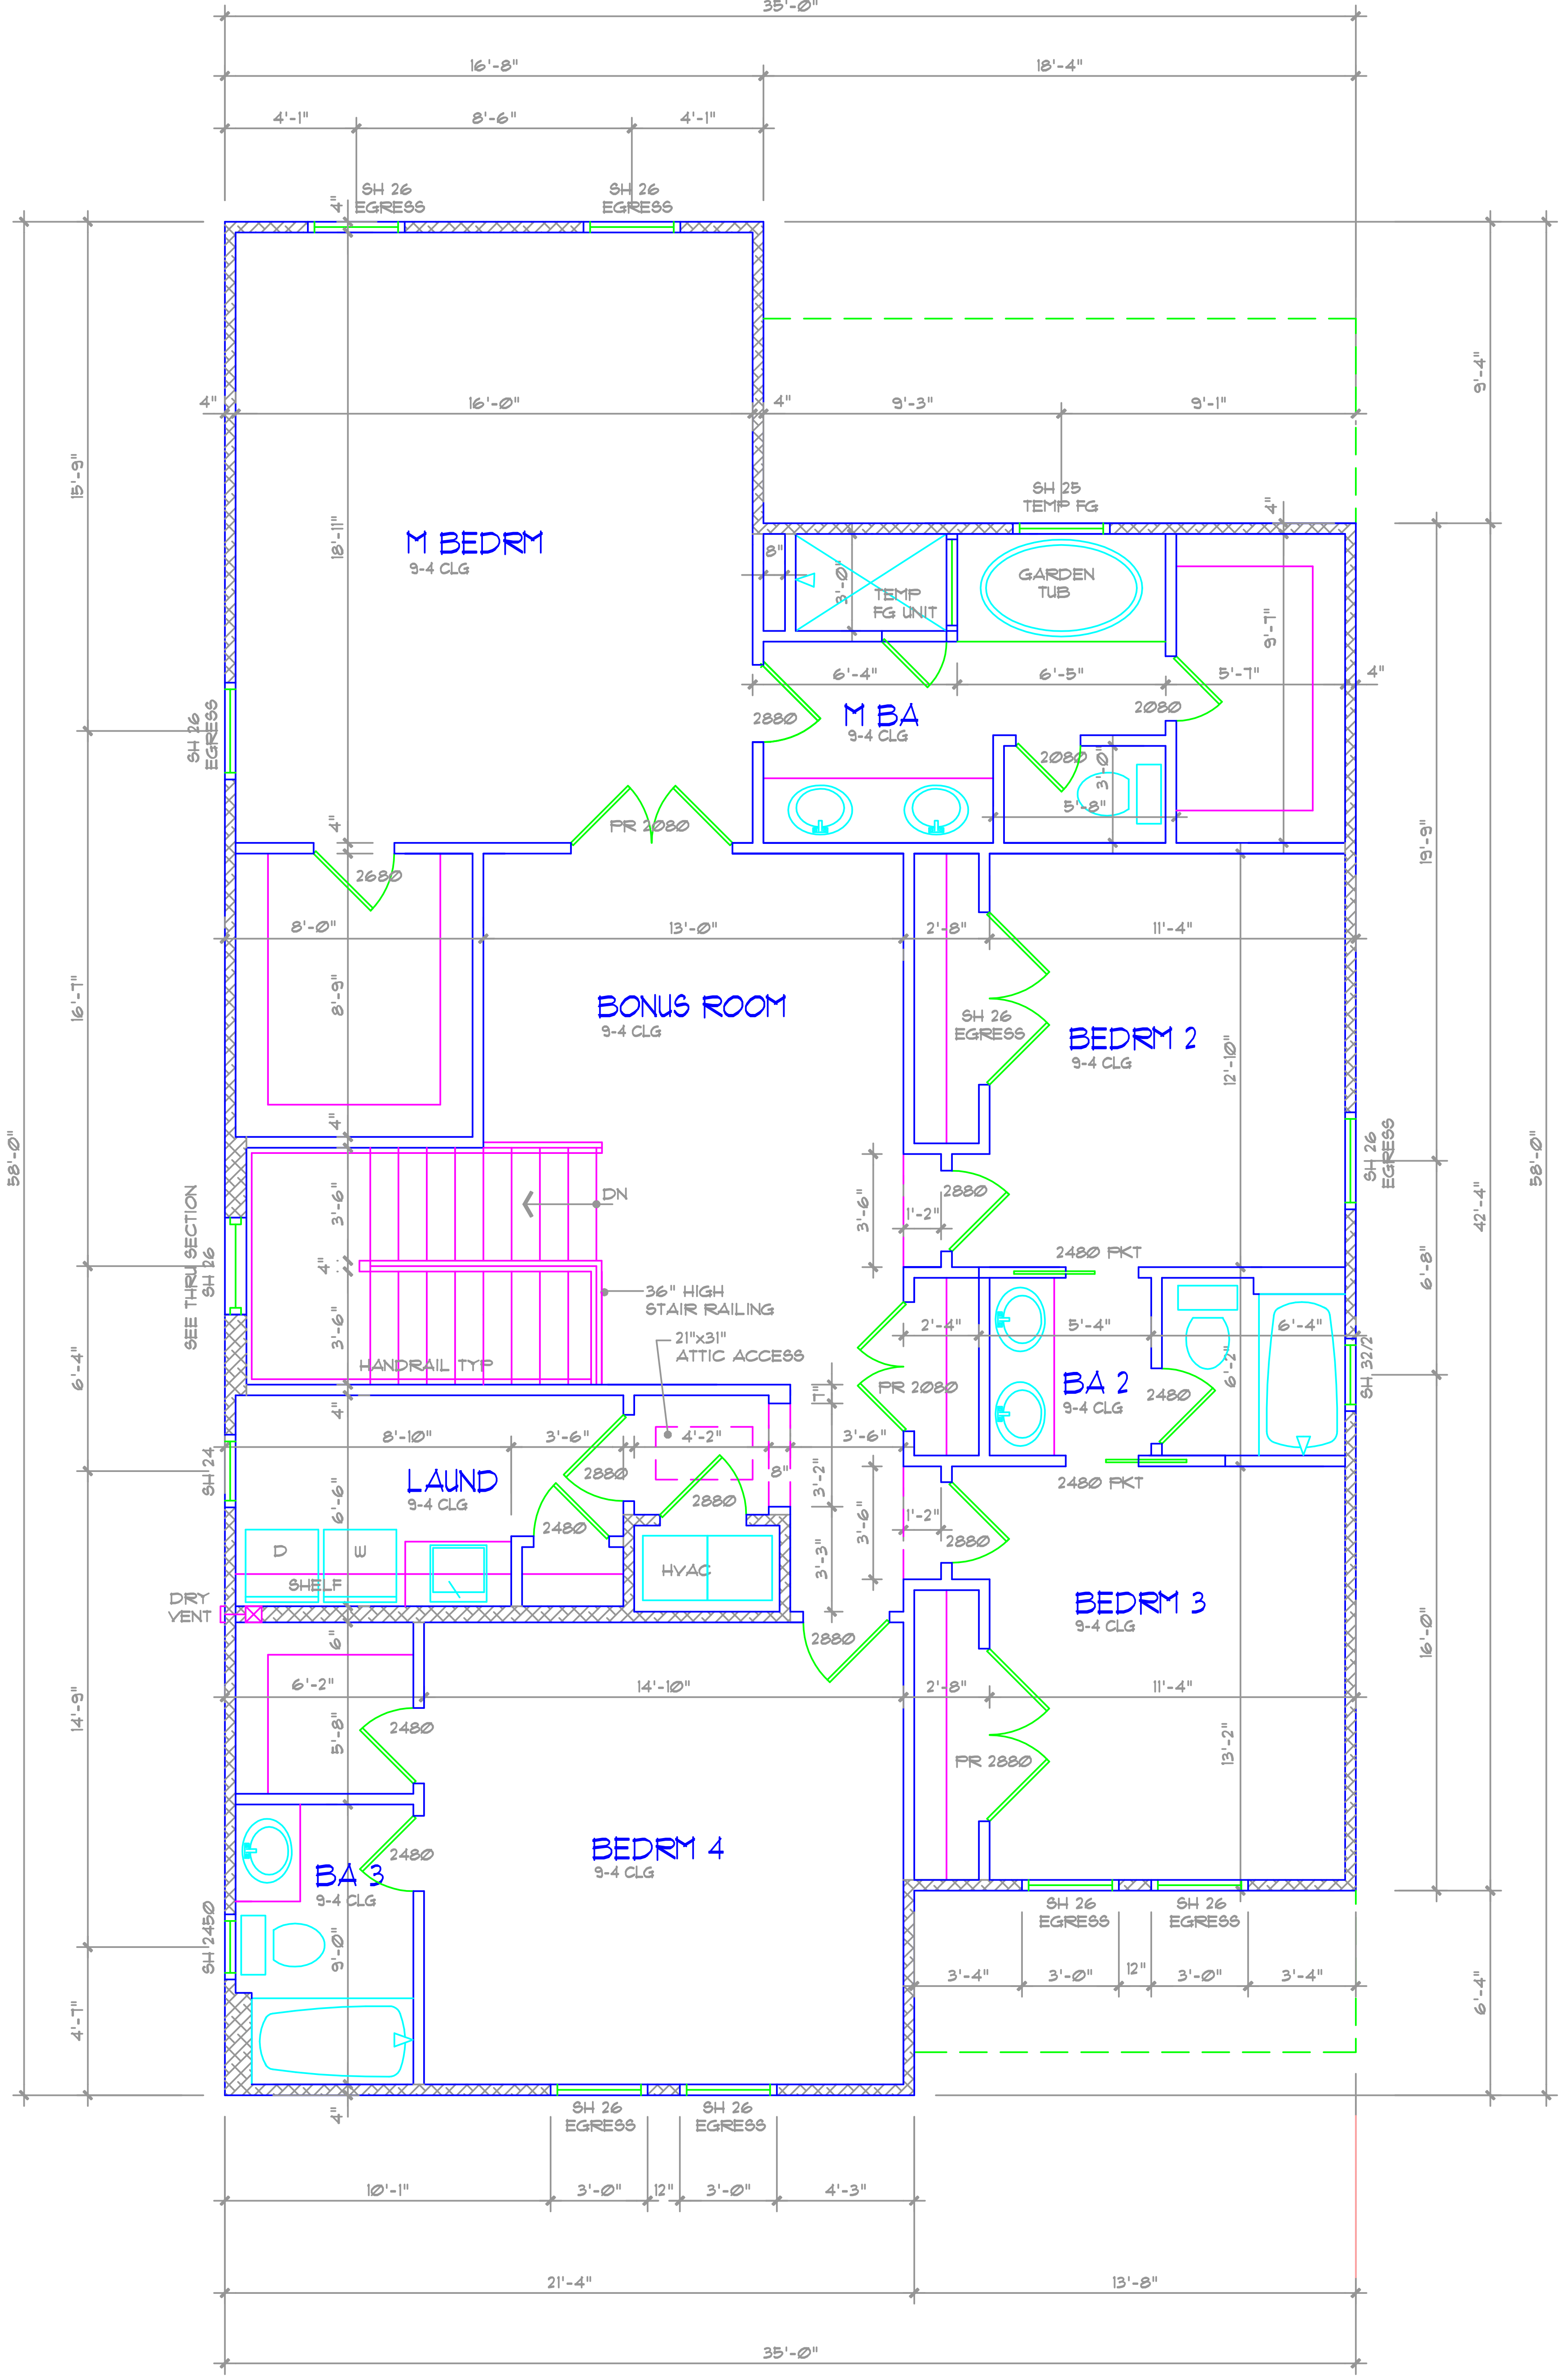

Second Floor Plan

SCALE: 1/4" = 1'-0"

NORTH

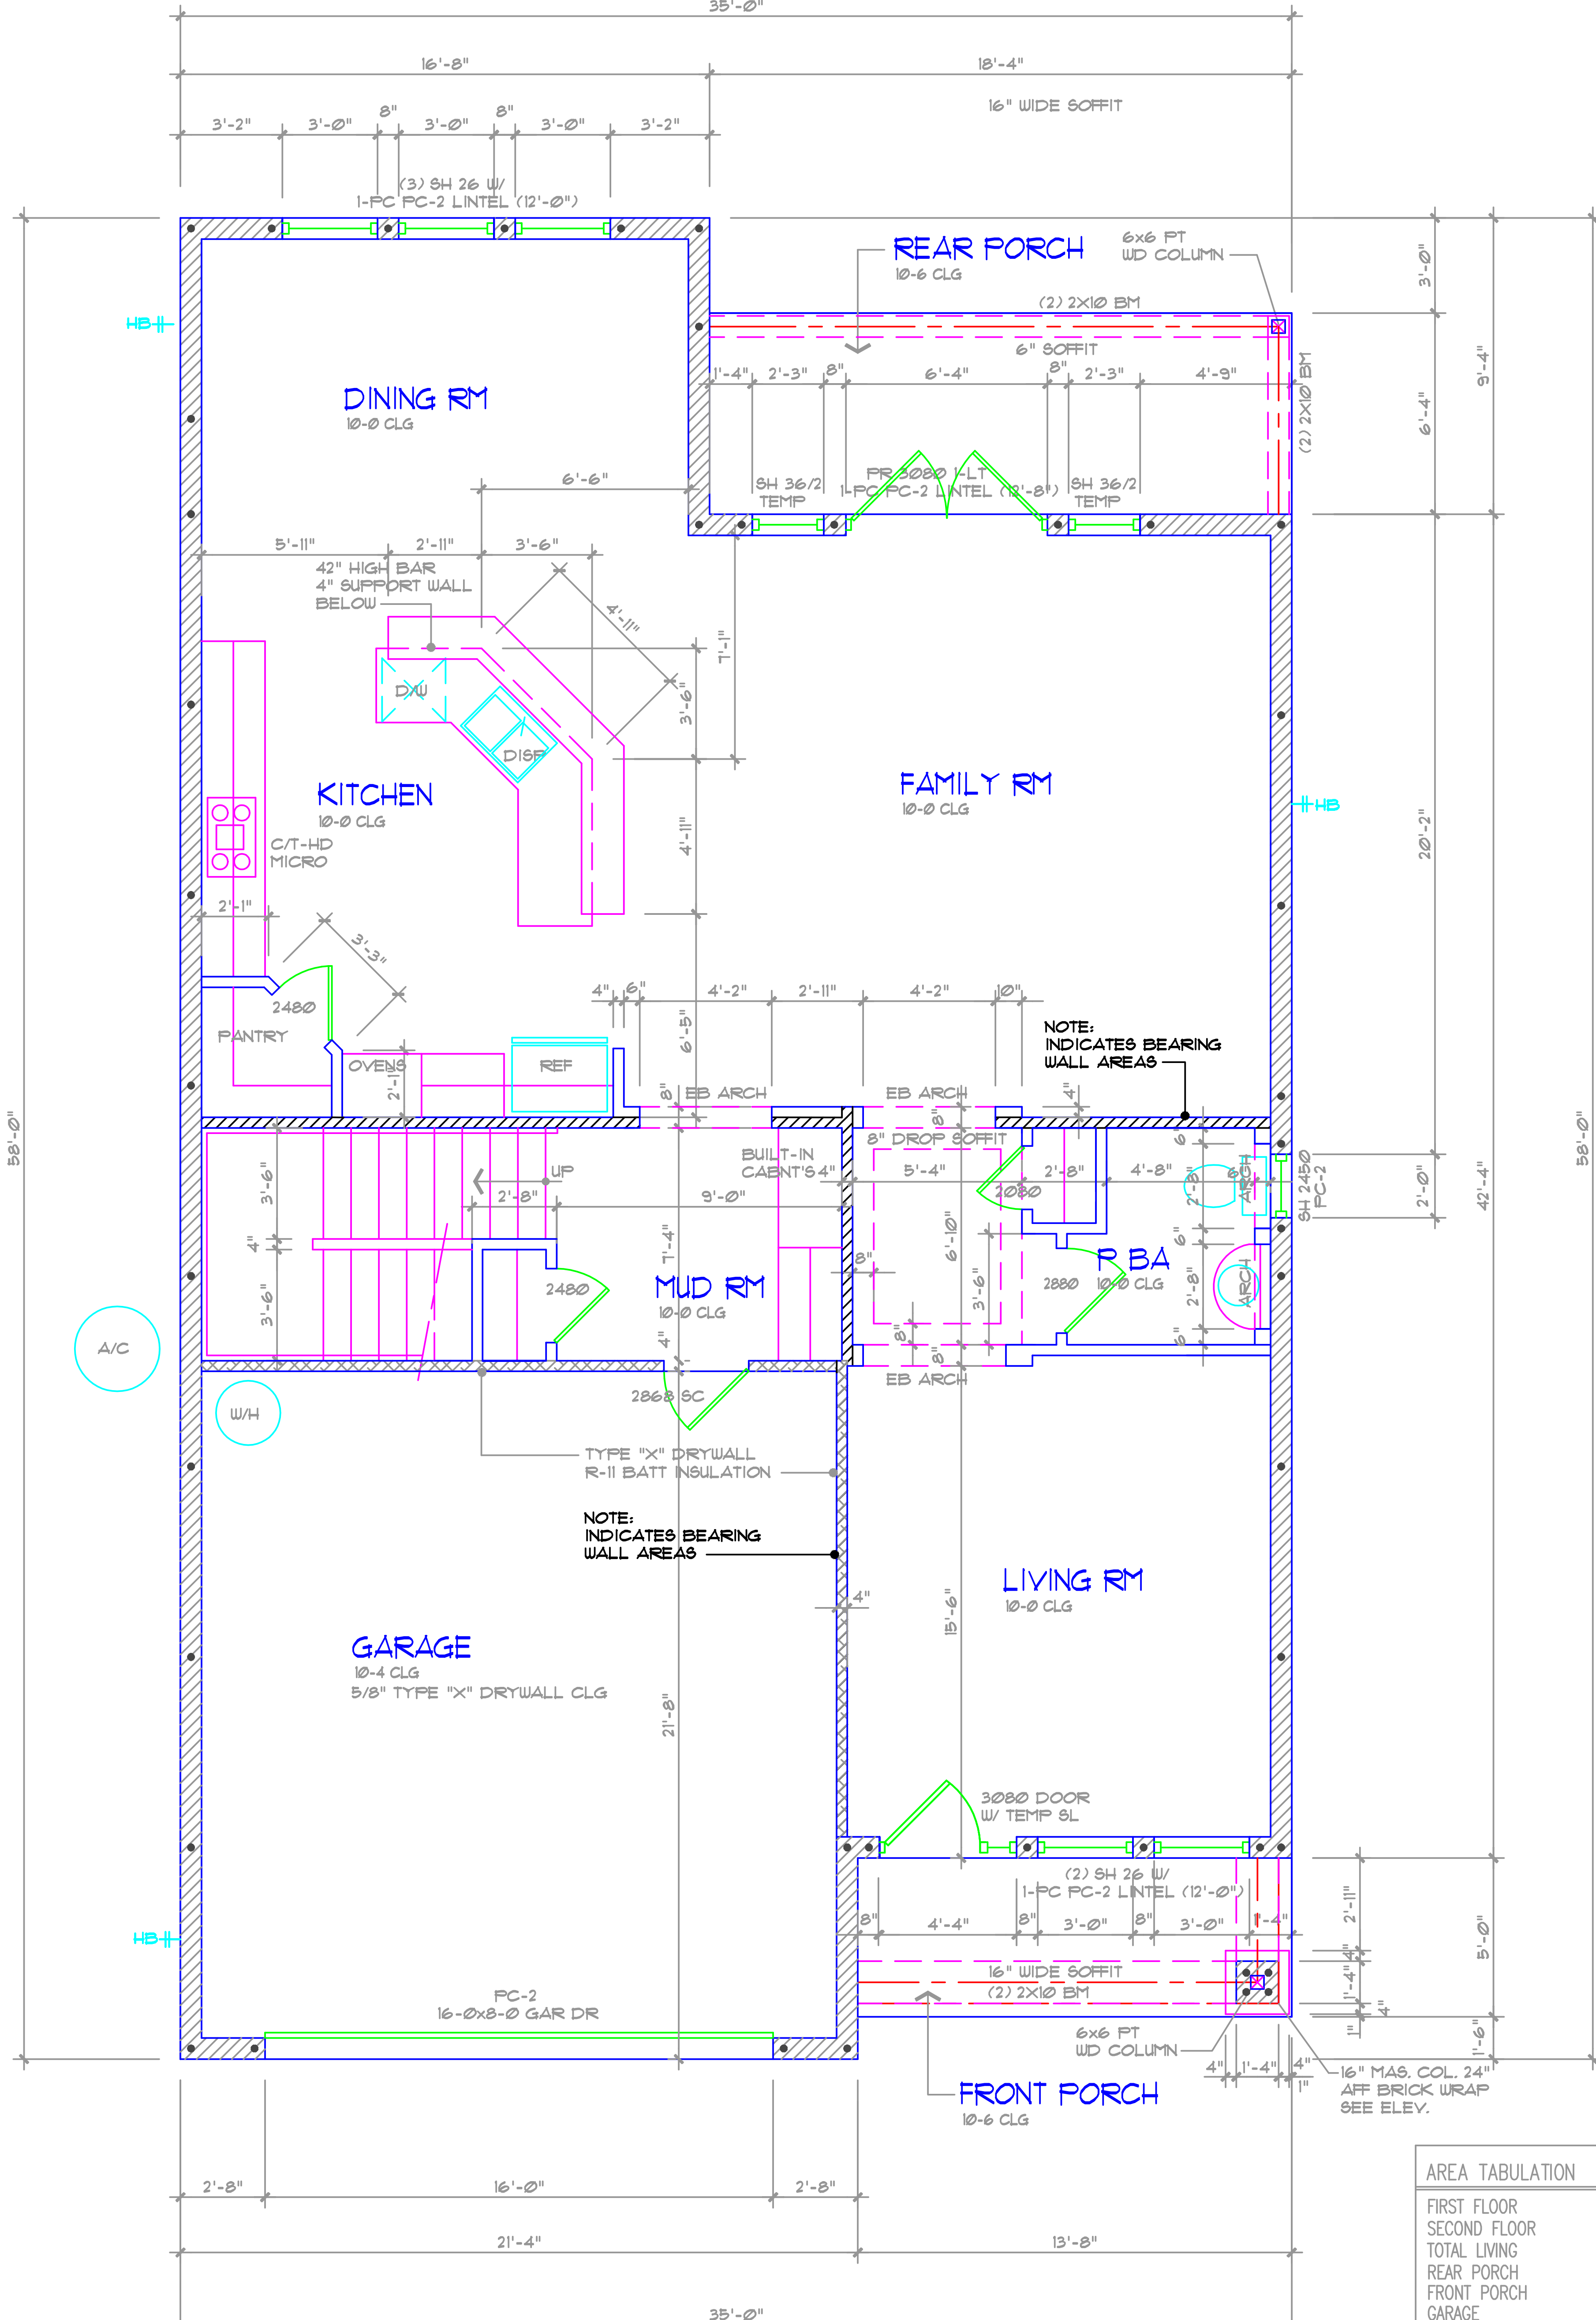

AREA TABULATION	
FIRST FLOOR	1310 SQ.FT.
SECOND FLOOR	1862 SQ.FT.
TOTAL LIVING	3172 SQ.FT.
REAR PORCH	116 SQ.FT.
FRONT PORCH	68 SQ.FT.
GARAGE	463 SQ.FT.
TOTAL AREA	3819 SQ.FT.

First Floor Plan

SCALE: 1/4" = 1'-0"

NORTH